THIS DRAWING IS UNPUBLISHED. RELEASED FOR PUBLICATION –,– .
© COPYRIGHT – By – ALL RIGHTS RESERVED.

LOC	DIST
FT	0

REVISIONS

P	LTR	DESCRIPTION	DATE	DWN	APVD
	S4	REVISED PER ECO-11-004587	11MAR11	RK	HMR

1 PARTS PACKAGED UNASSEMBLED.

△2 CABLE CLAMPING AREA ADJUSTABLE FROM .100 TO .410 SQ IN BY REVERSING CLAMPING INSERTS. (2 INSERTS SUPPLIED)

△3 CABLE CLAMPING AREA ADJUSTABLE FROM .100 TO .410 SQ IN BY CHANGING CLAMPING INSERTS. (4 INSERTS SUPPLIED, –3 ONLY)

4 .703 MAXIMUM CABLE OUTSIDE DIAMETER.

△5 BULK PACKAGED KITS TO BE ORDERED IN MULTIPLES OF 100 ONLY.

△6 SCREW FINISH ZINC WITH NON-HEXAVALENT CHROMATE.

△7 OBSOLETE PARTS: OBSOLETE CIS STREAMLINING PER D.RENAUD/D.SINISI

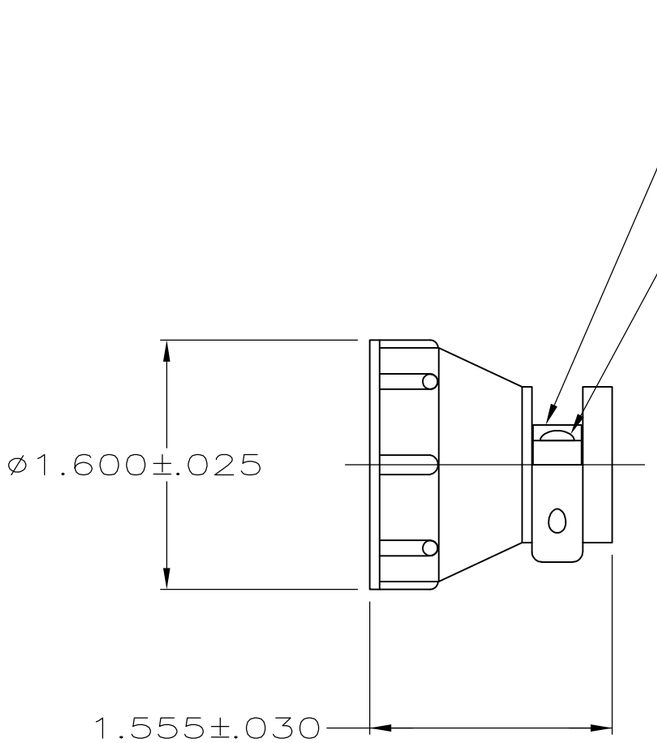

	SCREW LENGTH	PACKAGING	PART NUMBER
△2	$.75^{+.00}_{-.05}$	INDIVIDUAL	1-206138-2
△2	$.75^{+.00}_{-.05}/.62^{+.00}_{-.05}$	INDIVIDUAL	1-206138-1
△2	$.62^{+.00}_{-.05}$	△5 BULK	1-206138-0
△2△7 OBSOLETE	$.62^{+.00}_{-.05}$	SMALL PACK	~~206138-9~~
△2	$.62^{+.00}_{-.05}$	INDIVIDUAL	206138-8
△2△7 SUPERSEDED BY 1-206138-1	$.75^{+.00}_{-.05}/.62^{+.00}_{-.05}$	INDIVIDUAL	~~206138-7~~
△7 OBSOLETE	$.62^{+.00}_{-.05}$	SMALL PACK	~~206138-6~~
OBSOLETE	—	△5 BULK	~~206138-3~~
△2 SUPERSEDED BY 1-206138-0	$.62^{+.00}_{-.05}$	△5 BULK	206138-2
△2 SUPERSEDED BY 206138-8	$.62^{+.00}_{-.05}$	INDIVIDUAL	206138-1

THIS DRAWING IS A CONTROLLED DOCUMENT.

DIMENSIONS: INCHES

TOLERANCES UNLESS OTHERWISE SPECIFIED:
0 PLC ± –
1 PLC ± –
2 PLC ± –
3 PLC ± –
4 PLC ± –
ANGLES ± –

MATERIAL: THERMOPLASTIC
FINISH: –

DWN A GRAFF 4/23/91
CHK W.G.LENKER 7-22-92
APVD – –
PRODUCT SPEC 108-10024
APPLICATION SPEC –
WEIGHT –

TE Connectivity

NAME: CABLE CLAMP KIT, STANDARD, SHELL SIZE 23, CPC

SIZE	CAGE CODE	DRAWING NO	RESTRICTED TO
A3	00779	C-206138	–

CUSTOMER DRAWING | SCALE NTS | SHEET 1 OF 1 | REV S4